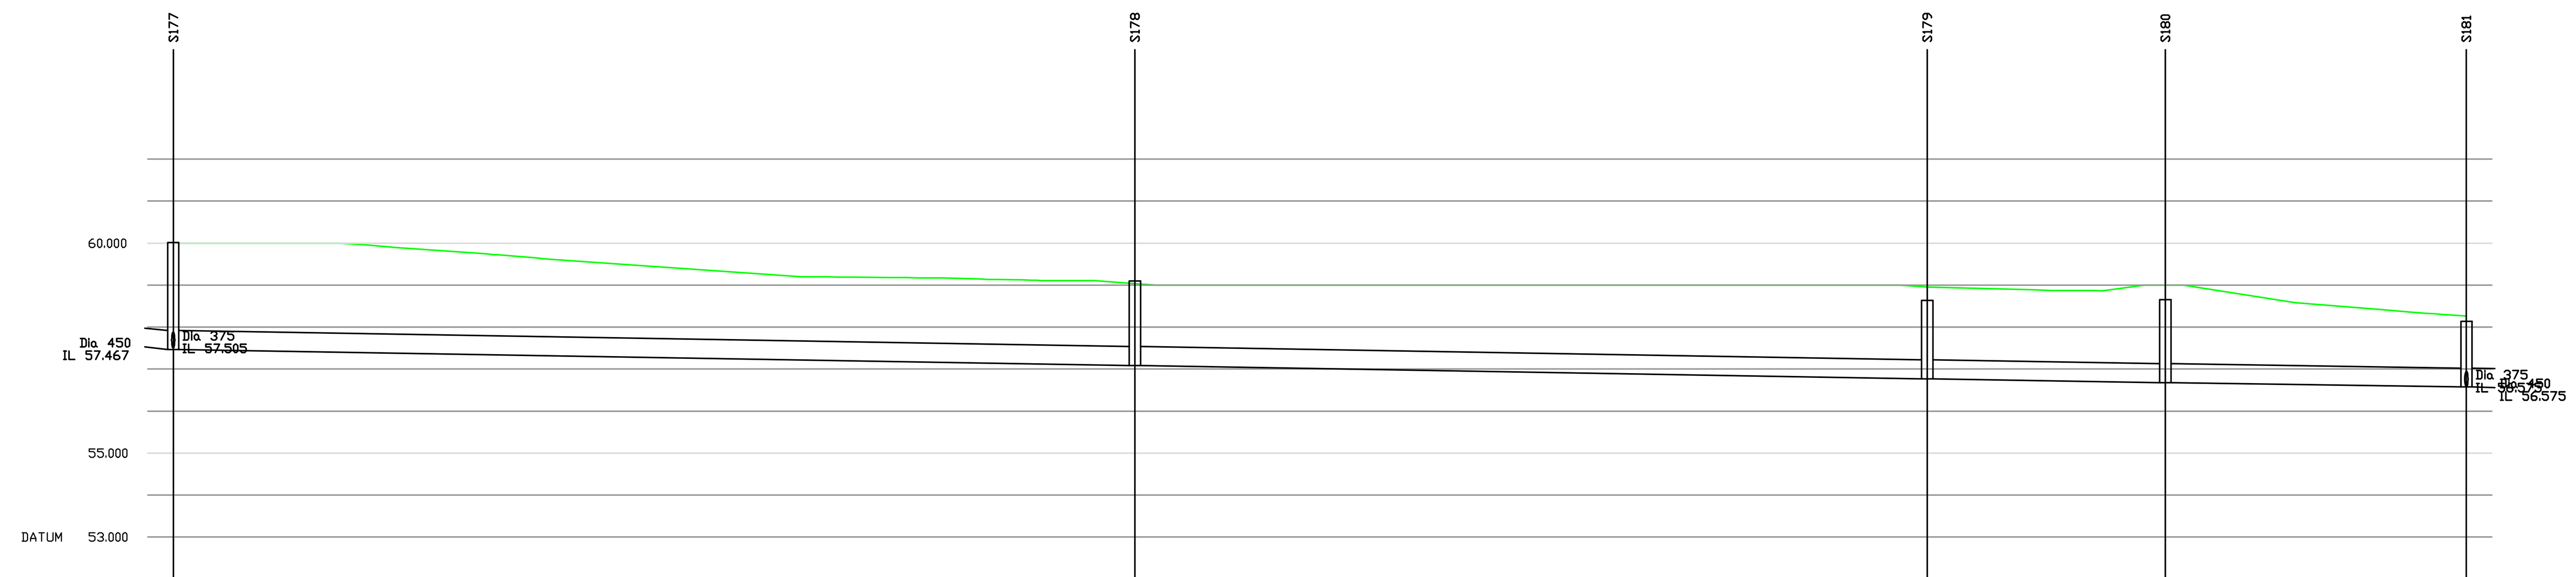

Row	Values
GROUND LEVEL	60.000, 60.000, 59.998, 59.847, 59.697, 59.546, 59.407, 59.267, 59.189, 59.170, 59.126, 59.103, 59.000, 59.000, 59.000, 59.000, 59.000, 59.000, 59.000, 59.000, 59.000, 58.944, 58.893, 58.876, 58.979, 58.665, 58.466, 58.303
STORMWATER COVER LEVEL	60.011 (S177), 59.094 (S178), 58.637 (S179), 58.654 (S180), 58.140 (S181)
STORMWATER INVERT	57.467 (S177), 57.085 / 57.085 (S178), 56.771 / 56.771 (S179), 56.677 / 56.677 (S180), 56.575 (S181)
STORMWATER DETAILS	Pipe 7.020 Dia 450 Circular CONC 1 in 300; Pipe 7.021 Dia 450 Circular CONC 1 in 300; Pipe 7.022 Dia 450 Circular CONC 1 in 300; Pipe 7.023 Dia 450 Circular CONC 1 in 352
STORMWATER LENGTHS	114.495; 94.333; 28.347; 35.829

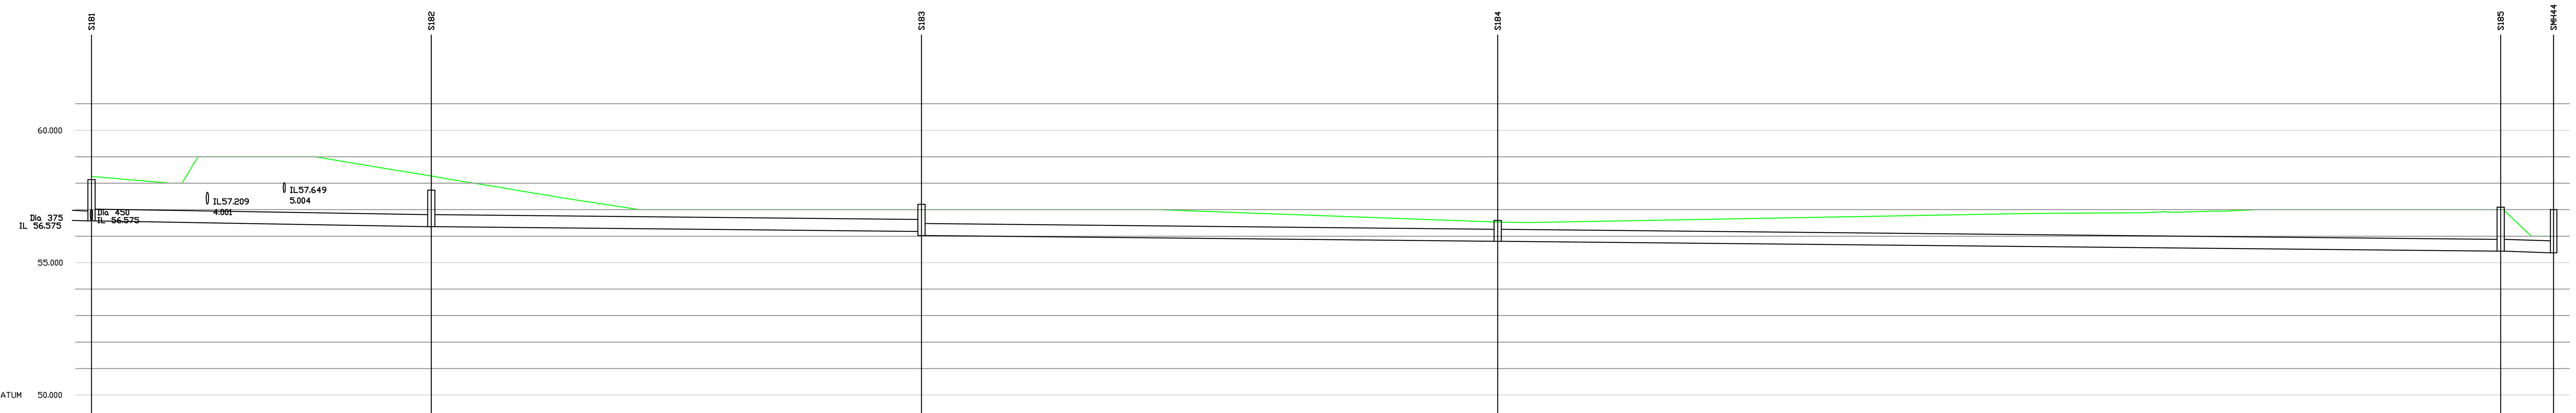

Row	Values
GROUND LEVEL	58.259, 58.086, 58.954, 59.000, 59.000, 58.742, 58.408, 58.073, 57.744, 57.416, 57.106, 57.000, 57.000, 57.000, 57.000, 57.000, 57.000, 57.000, 57.000, 57.000, 57.000, 56.934, 56.861, 56.788, 56.715, 56.642, 56.569, 56.517, 56.546, 56.583, 56.620, 56.656, 56.693, 56.729, 56.766, 56.803, 56.839, 56.865, 56.875, 56.908, 56.940, 57.000, 57.000, 57.000, 57.000, 57.000, 56.092
STORMWATER COVER LEVEL	58.140 (S181), 57.739 (S182), 57.200 (S183), 56.597 (S184), 57.097 (S185), 57.000 (SMH44)
STORMWATER INVERT	56.575 (S181), 56.362 / 56.362 (S182), 56.177 / 56.027 (S183), 55.809 / 55.809 (S184), 55.430 / 55.430 (S185), 55.370 (SMH44)
STORMWATER DETAILS	Pipe 1.006 Dia 450 Circular CONC 1 in 301; Pipe 1.007 Dia 450 Circular CONC 1 in 500; Pipe 1.008 Dia 450 Circular CONC 1 in 500; Pipe 1.009 Dia 450 Circular CONC 1 in 500; Pipe 1.010 Dia 450 Circular CONC 1 in 167
STORMWATER LENGTHS	64.143; 92.509; 108.768; 189.279; 9.990

NOTES

1. THIS DRAWING SHOULD BE READ IN CONJUNCTION WITH ALL RELEVANT DOCUMENTATION, DRAWINGS AND STANDARD DETAILS.
2. THE DESIGN HAS BEEN DEVELOPED & AGREED THROUGH CONSULTATION WITH THE THE RELEVANT AUTHORITIES (HIGHWAYS, SEWERAGE, PLANNING AND SAB).
3. IN ACCORDANCE WITH THE CDM REGULATIONS RESIDUAL RISKS OF SIGNIFICANCE ARE INDICATED ON THE GA DRAWING ONLY BY MEANS OF A HAZARD TRIANGLE WITH APPROPRIATE NOTE.
4. INFORMATION REGARDING THE LOCATION AND DEPTH OF EXISTING SERVICES CANNOT BE GUARANTEED BY THE STATUTORY UNDERTAKER.
5. THE CONTRACTOR SHALL CONDUCT THE WORKS WITH DUE REGARD TO THE ECOLOGICAL, ENVIRONMENTAL REQUIREMENTS OF THE SCHEME.
6. THE CONTRACTOR SHALL TAKE SUCH STEPS TO SAFEGUARD AGAINST CONTAMINATION OF LOCAL WATERCOURSES.
7. CONFLICTING INFORMATION SHOWN ON THE ENGINEER'S DRAWINGS OR DISCREPANCIES BETWEEN THE INFORMATION GIVEN BY THE ENGINEER AND THAT PROVIDED BY OTHERS MUST BE REFERRED TO THE ENGINEER BEFORE THE WORKS COMMENCE.
8. DIMENSIONS SHALL NOT BE SCALED FROM THIS DRAWING. ALL DIMENSIONS SHOWN ARE IN METRES. DIMENSIONS MARKED 'DIMENSIONS TO BE SITE CHECKED' ARE SUBJECT TO CONFIRMATION BY THE CONTRACTOR BEFORE THE WORKS COMMENCE.

REV	DATE	BY	DESCRIPTION	CHK	APP
P01	10/03/2021	DSF	FIRST ISSUE	BU	SP

DRAWING STATUS:

The Mailbox, Level 2, 100 Wharfside Street, Birmingham, B1 1RT, UK
T+ 44 (0) 121 352 4700, F+ 44 (0) 121 352 4701
wsp.com

CLIENT: BERKELEY ST JAMES

ARCHITECT: JTP / STEPHEN GEORGE AND PARTNERS

SITE/PROJECT: MILTON KEYNES EAST

TITLE: DRAINAGE LONG SECTION SHEET 6

SCALE @ A1:	CHECKED:		APPROVED:
Custom	BU		SP
PROJECT NO: 70057521	DESIGNED: DSF	DRAWN: DSF	DATE: March 21

DRAWING No: MKE-WSP-ZZ-ZZ-C-SK-0520-0530 REV: P01

THIS PROVISIONAL PRELIMINARY DESIGN IS FOR GUIDANCE PURPOSES ONLY.
WSP ACCEPTS NO LIABILITY FOR ANY DAMAGE, LOSS, EXPENSES OR COST INCURRED AS A RESULT OF RELYING ON THE INFORMATION PROVIDED IN THE DESIGN APPRAISAL ESTIMATE. THE APPRAISAL ESTIMATE WAS DERIVED FROM A MIXTURE OF THIRD PARTY INFORMATION AND THE APPLICATION OF WSP'S REASONABLE SKILL AND CARE, BUT MAY BE SUBJECT TO OTHER SUCH INFORMATION AND VARIATIONS OF WHICH WSP IS UNAWARE. THE DESIGN APPRAISAL ESTIMATE SHOULD NOT BE RELIED UPON FOR TENDER OR PROCUREMENT PURPOSES. FOR ACCURATE ADVICE A DETAILED DESIGN SHOULD BE CARRIED OUT AT THE APPROPRIATE DESIGN STAGE, THEREFORE, USE OF THE INFORMATION IS ENTIRELY AT YOUR OWN RISK.

© WSP UK Ltd

File name \\UK.WSPGROUP.COM\CENTRAL DATA\PROJECTS\700575XX\70057521 - MKE - PLANNING APPLICATION\03 WIP\CV CIVIL ENGINEERING\03 DRAWINGS\MKE-WSP-ZZ-ZZ-C-SK-0520-0530.DWG, printed on 26 March 2021 12:47:56, by Peters-Lowe, Olivia