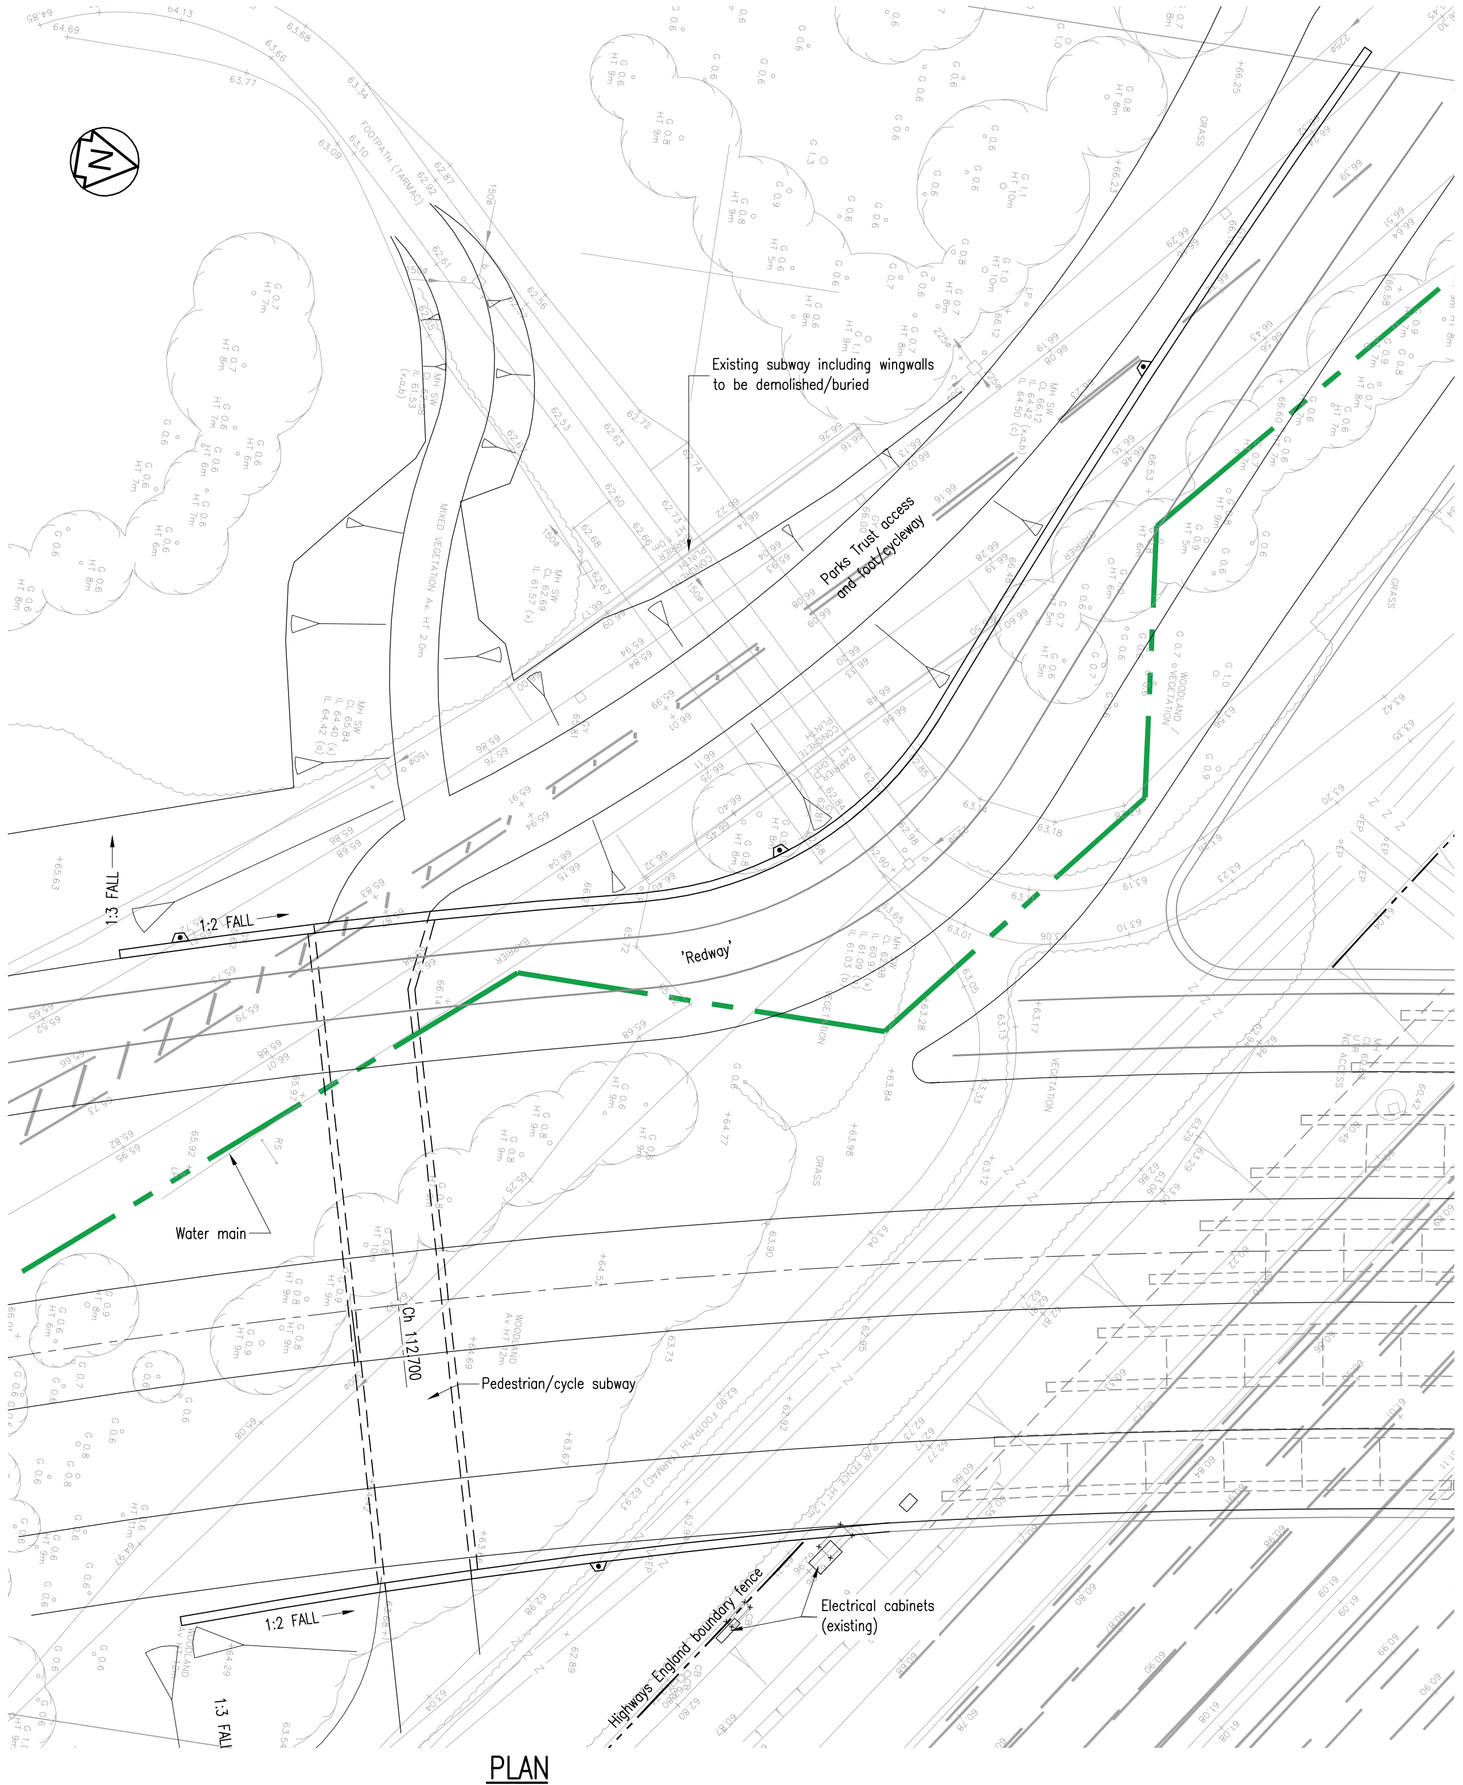

PLAN
1:250

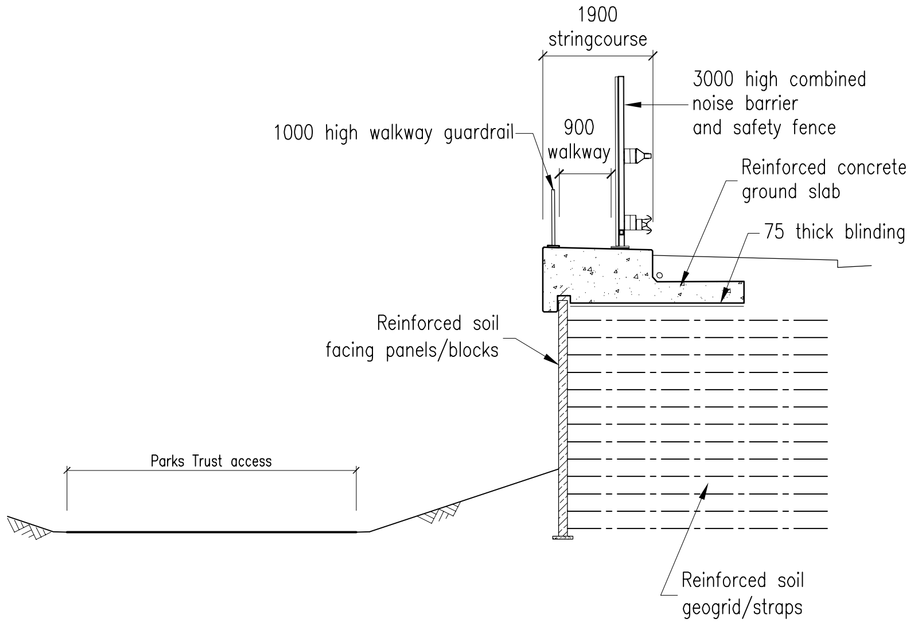

SECTION A–A
1:75

LOCATION PLAN
1:25000

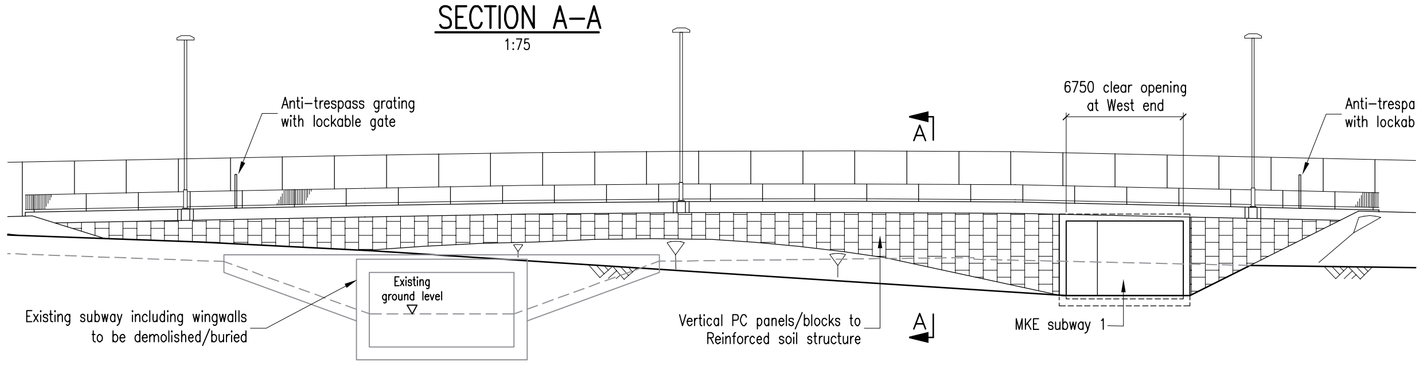

WEST ELEVATION
1:250

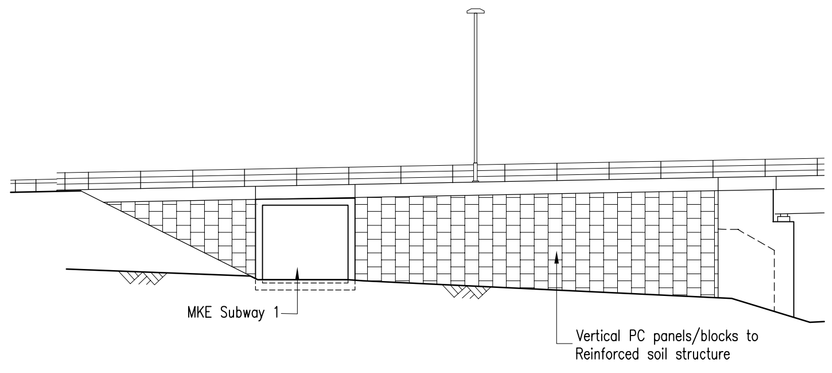

EAST ELEVATION
1:250

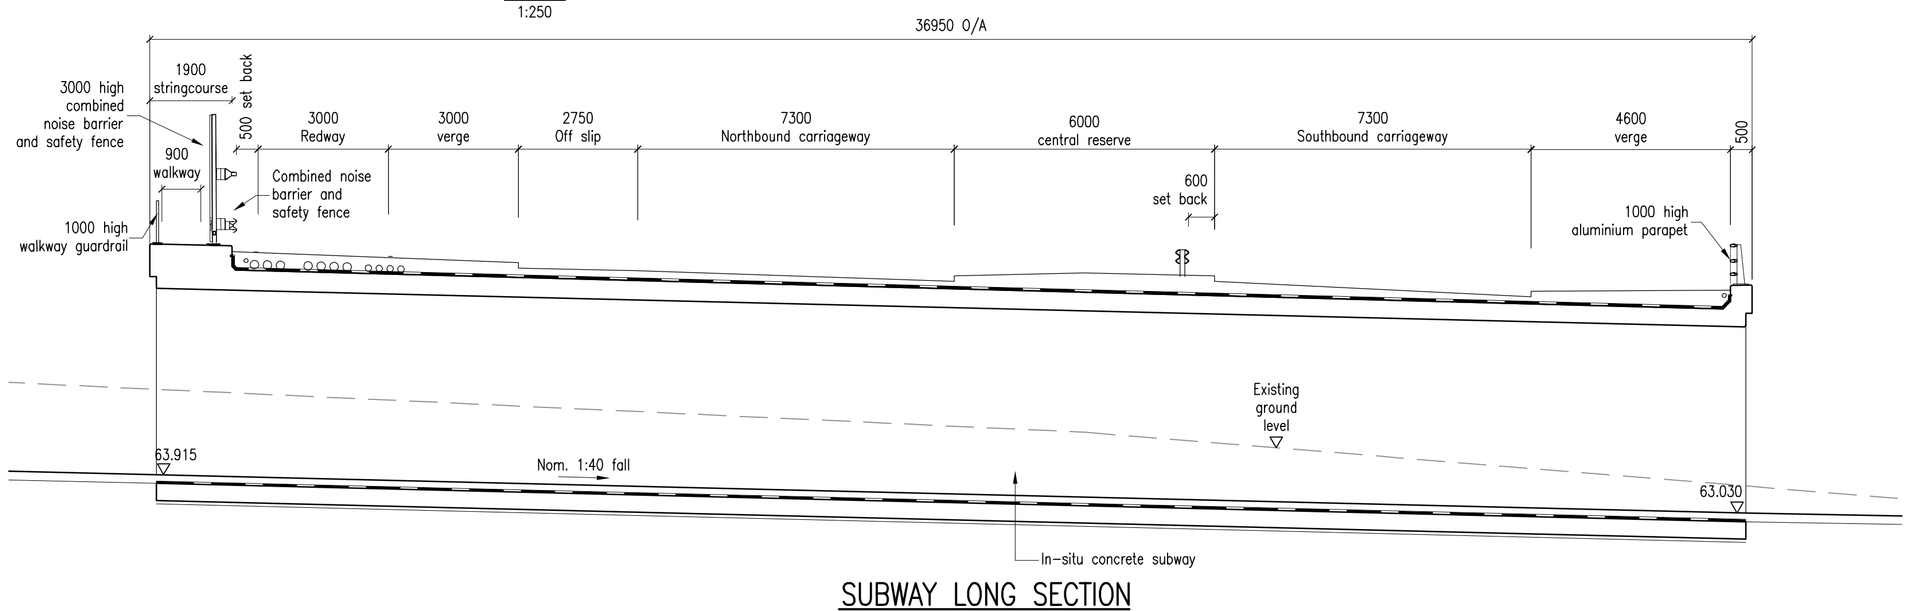

SUBWAY LONG SECTION
1:100

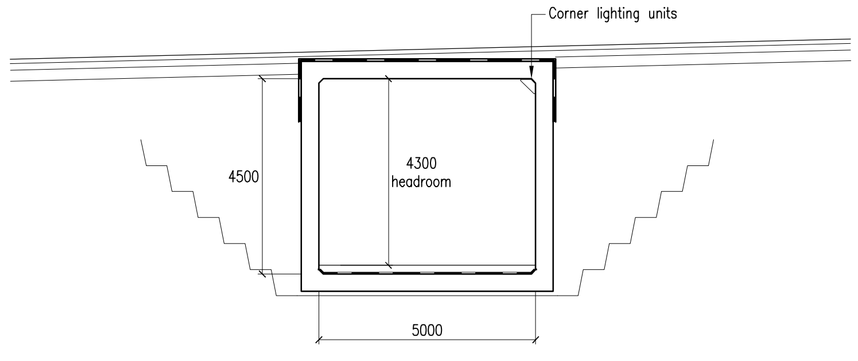

SUBWAY CROSS SECTION
1:100

NOTES

1. ALL DIMENSIONS ARE IN MILLIMETERS UNLESS NOTED OTHERWISE.
2. ALL LEVELS ARE IN METERS TO ORDNANCE DATUM UNLESS NOTED OTHERWISE.

NOISE BARRIER

3. THE REQUIREMENT FOR A NOISE BARRIER ON THE STRUCTURE IS TO BE REVIEWED AT DETAILED DESIGN STAGE.

REV	DATE	BY	DESCRIPTION	CHK	APD
P02	26/03/21	AWT	NOTE 3 ADDED	JSCS	JSCS
P01	11/03/21	CPW	INITIAL ISSUE	JSCS	JSCS

DRAWING STATUS: S2-FOR INFORMATION

wsp
Mountbatten House, Basing View, Basingstoke, RG21 4HJ, UK
T+ 44 (0) 1256 318 800, F+ 44 (0) 1256 318 700
wsp.com

CLIENT: BERKELEY STRATEGIC

ARCHITECT:

SITE/PROJECT: MILTON KEYNES EAST

TITLE: MKE SUBWAY 1

SCALE @ A1:	CHECKED:		APPROVED:
AS SHOWN	JSCS		PD
PROJECT No:	DESIGN:	DRAWN:	DATE:
70014859	JSCS	CPW	February 21

DRAWING No: MKE-WSP-CBR-SW1-DR-BR-001 REV: P02

© WSP UK Ltd

\\ser01bas1uk.corp.pbwan.net\projects\70014859 - milton keynes east 2015\e models and drawings\bridges\wip\mke-wsp-cbr-sw1-dr-br-001.dwg, 25/03/2021 06:04, Tomrow, Alex