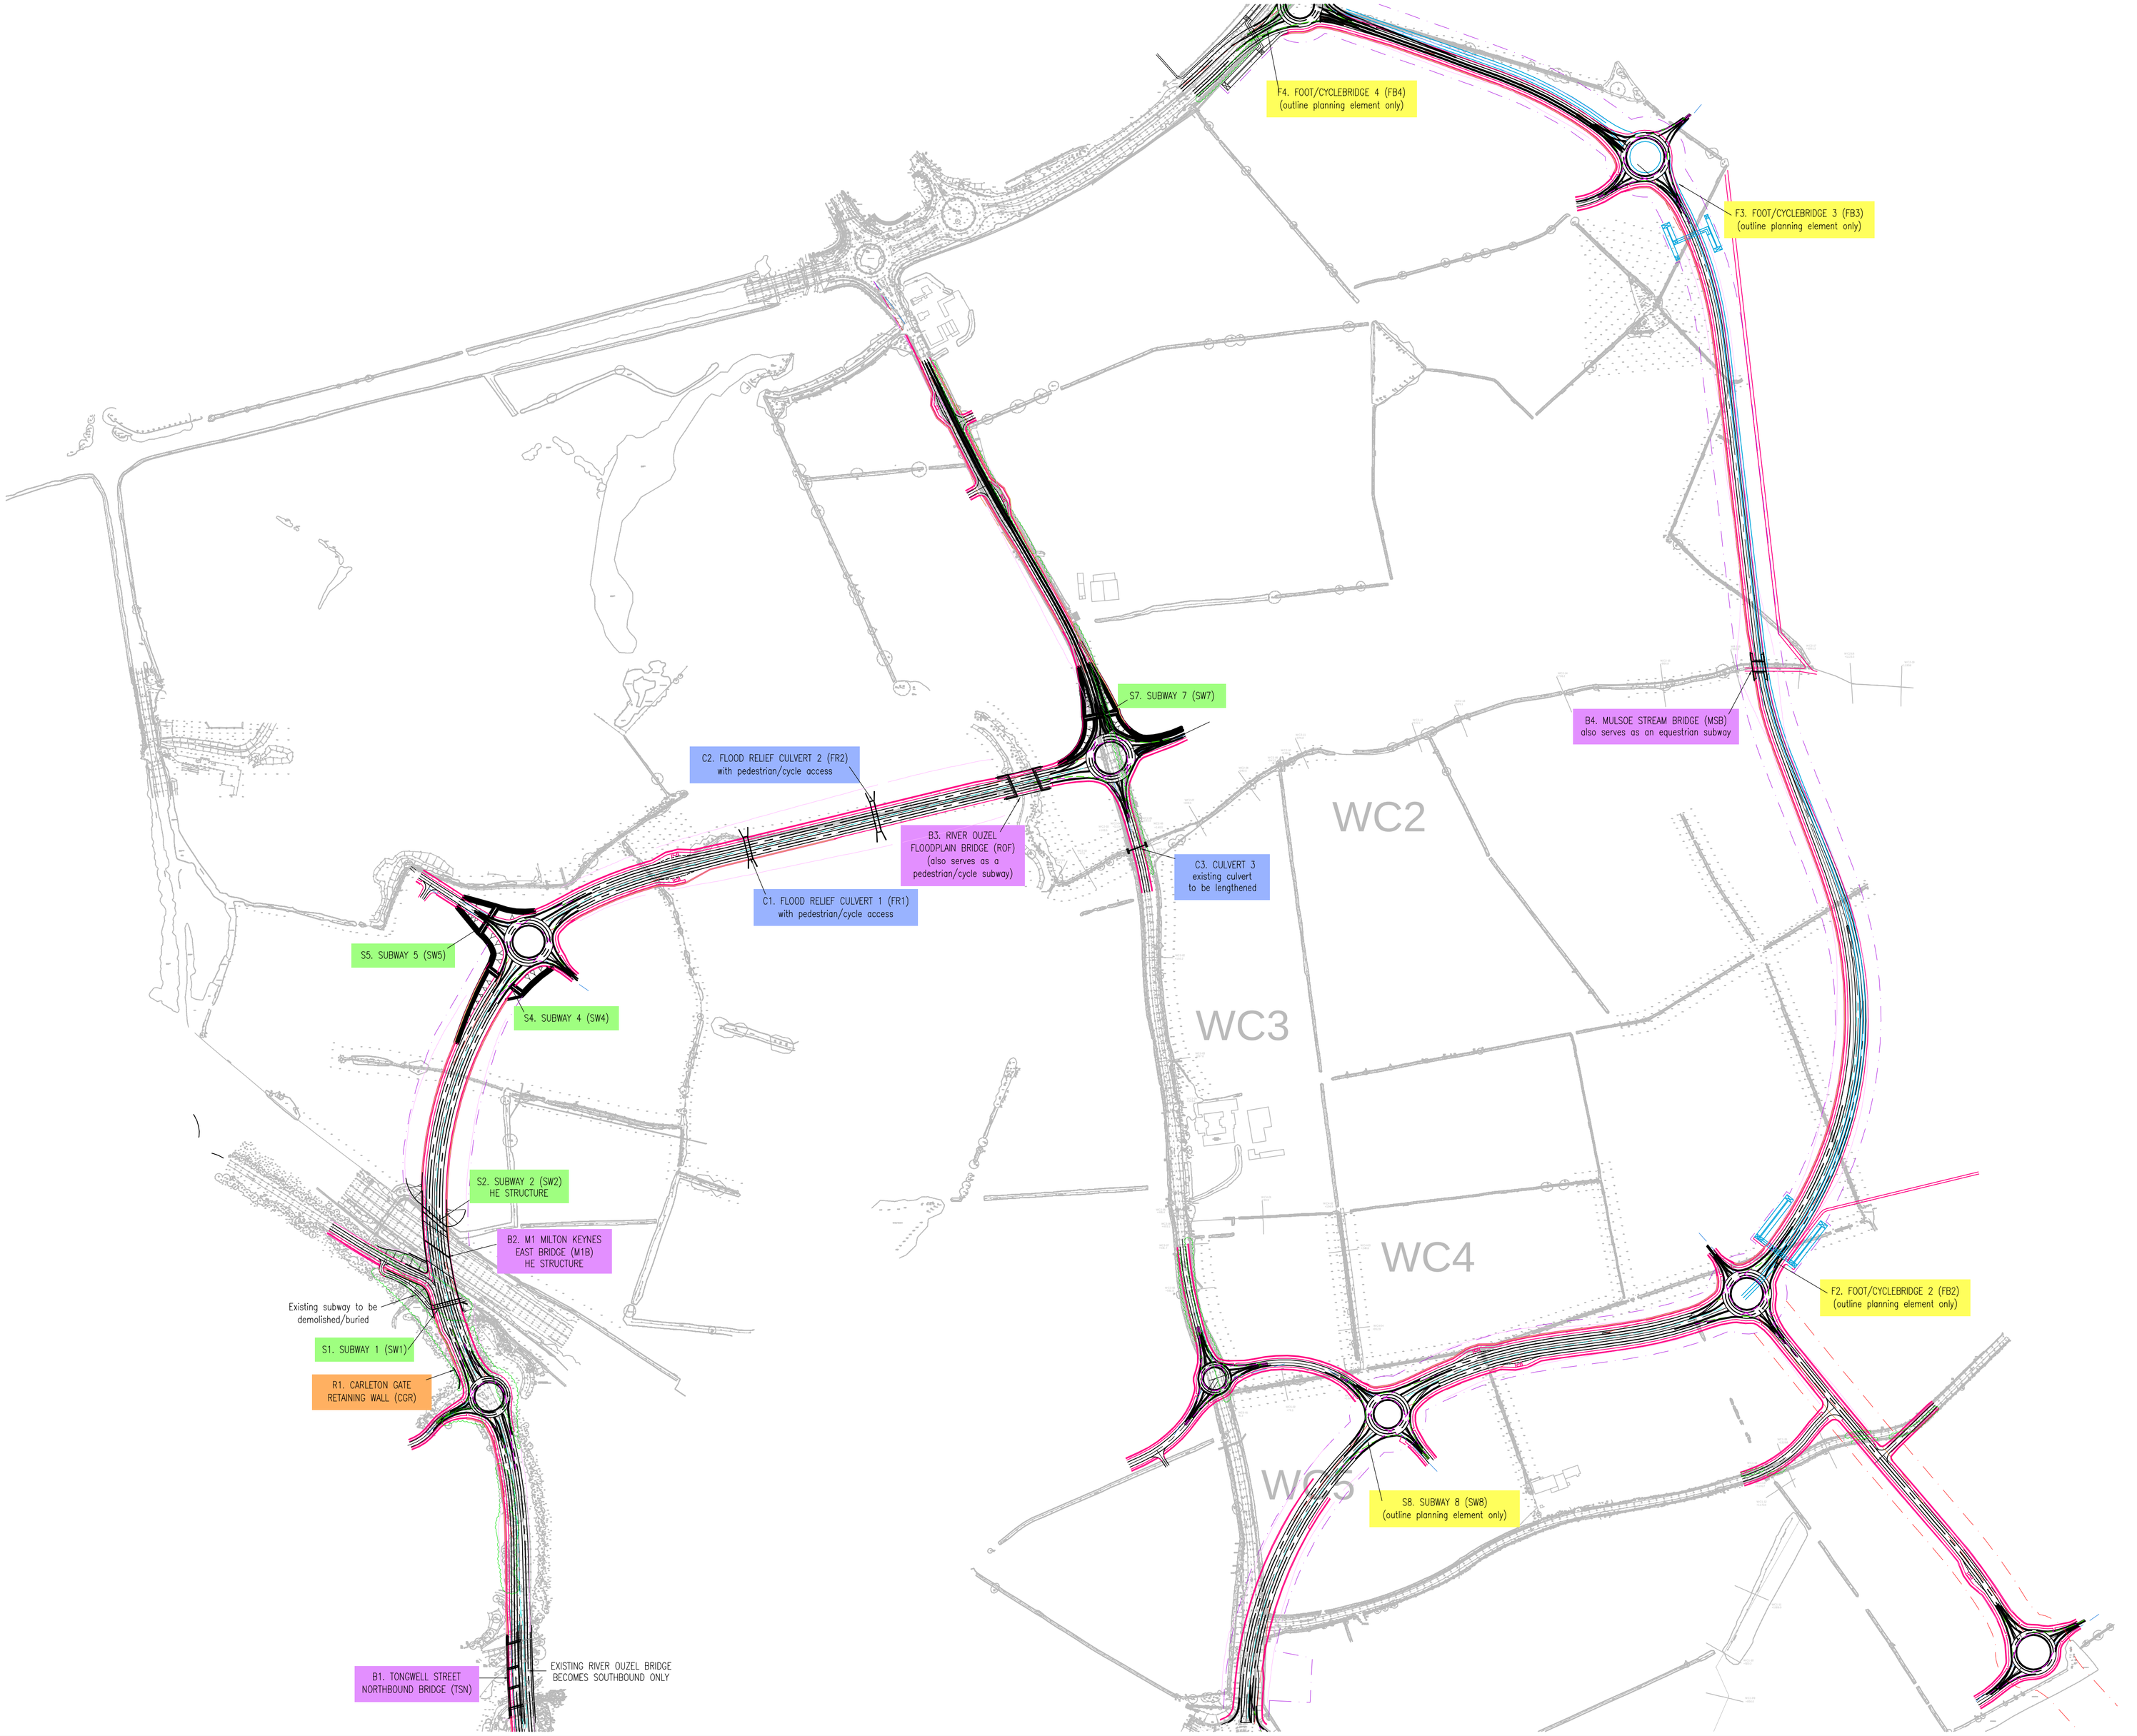

REV	DATE	BY	DESCRIPTION	CHK	APD
P03	26/03/21	AWT	MINOR AMENDS	JSCS	JSCS
P02	11/03/21	CPW	HIGHWAY DETAILS UPDATED, SW6 DELETED (COMBINED WITH ROF). FB1 replaced by SW8.	JSCS	JSCS
P01	01/02/21	CPW	INITIAL ISSUE	JSCS	JSCS

DRAWING STATUS:
S0-WORK IN PROGRESS

wsp
Mountbatten House, Basing View, Basingstoke, RG21 4HJ, UK
T+ 44 (0) 1256 318 800, F+ 44 (0) 1256 318 700
wsp.com

CLIENT:
BERKELEY STRATEGIC

ARCHITECT:

SITE/PROJECT:
MILTON KEYNES EAST

TITLE:
HIGHWAY STRUCTURES LOCATION PLAN

SCALE @ A1:	CHECKED:		APPROVED:
1:4000	JSCS		PD
PROJECT No: 70014859	DESIGN: JSCS	DRAWN: CPW	DATE: March 21

DRAWING No:	REV:
MKE-WSP-CBR-ZZ-DR-BR-002	P03

© WSP UK Ltd

\\uk.wspgroup.com\central data\projects\700575xx\70057521 - mke - planning application\03 wip\br bridges\02-reference models-drawings\mke-wsp-cbr-zz-dr-br-002.dwg, 26/03/2021 11:06, Townrow, Alex